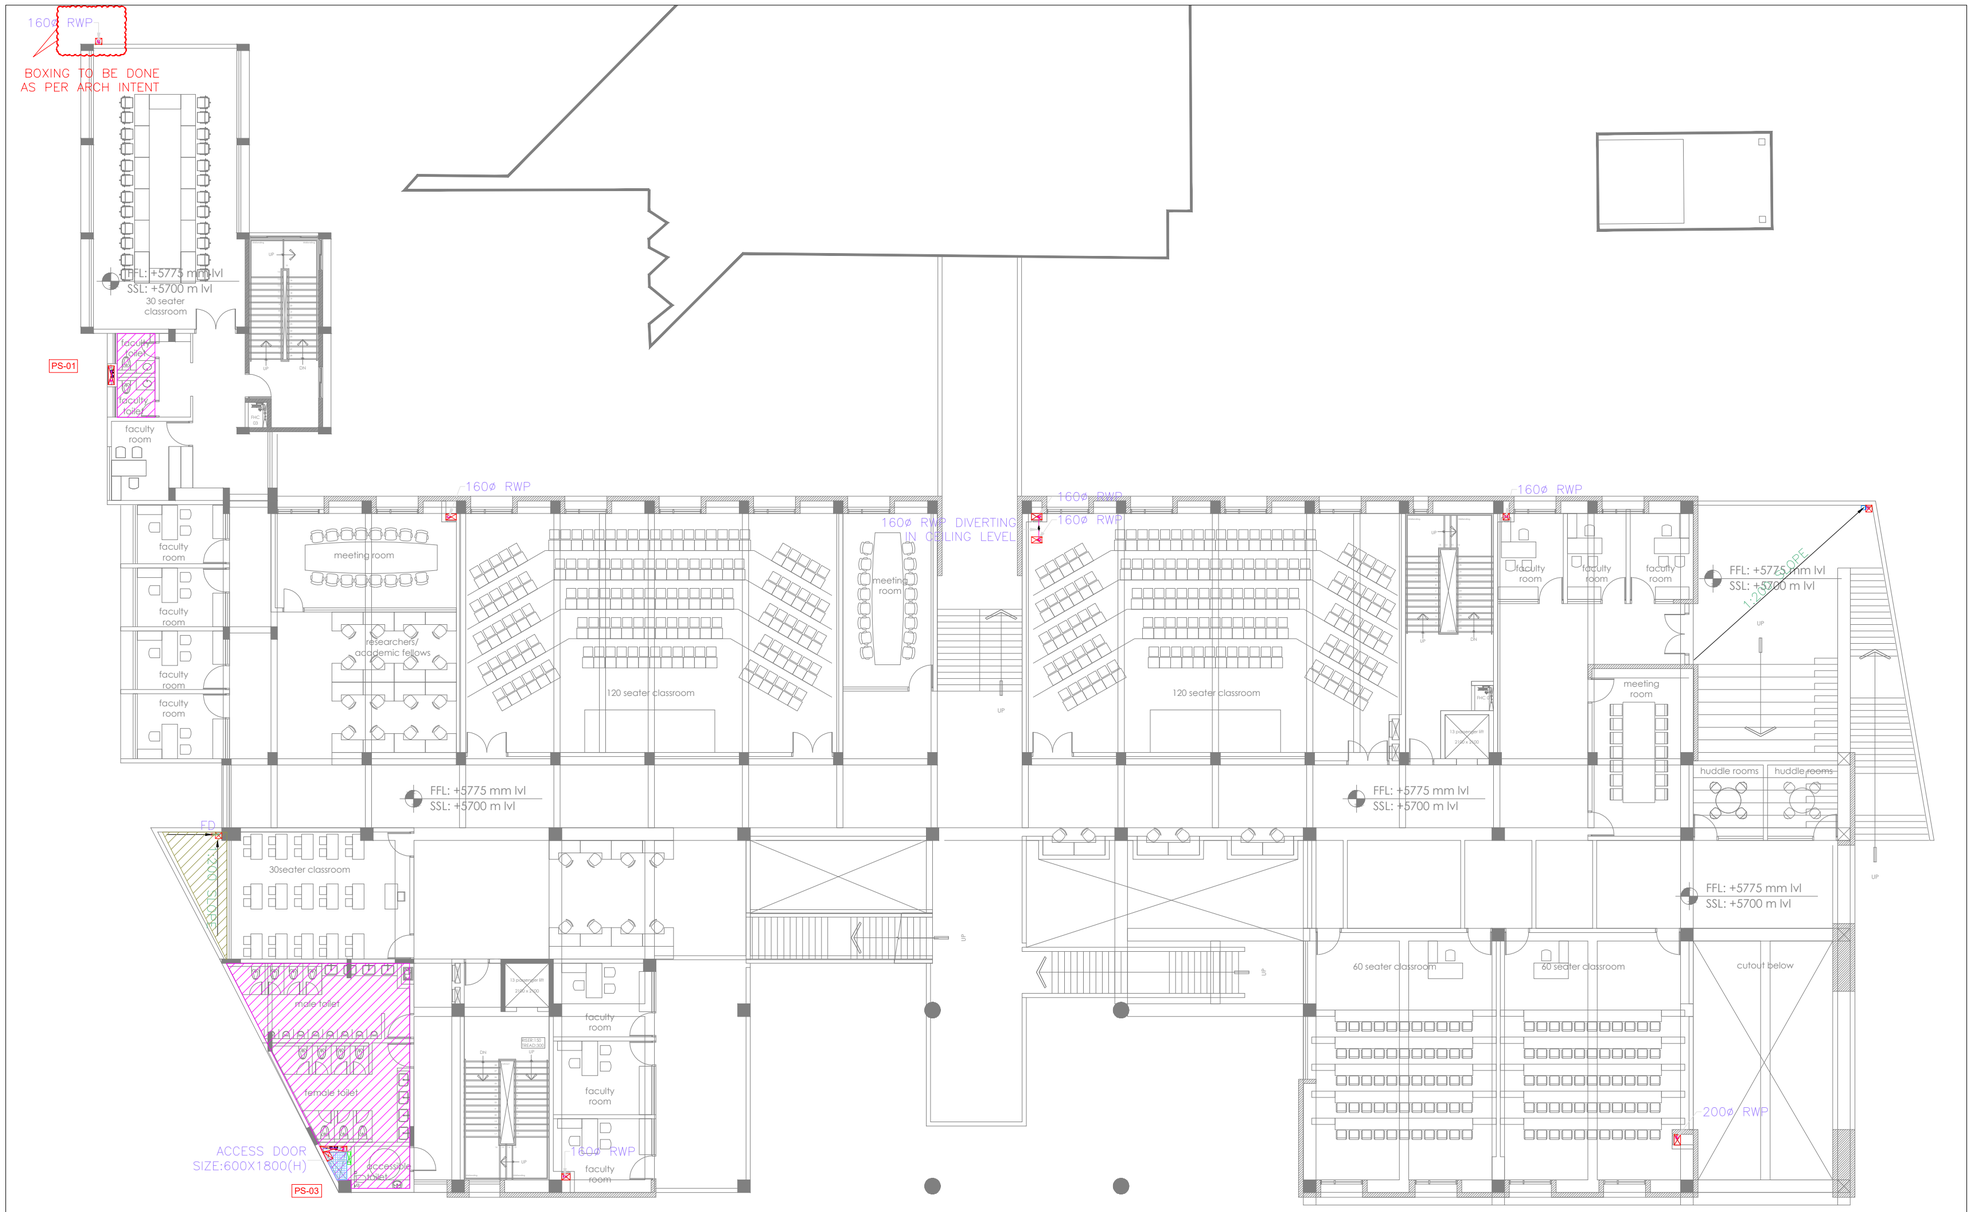

PHE LEGENDS:-	
SYMBOL	DESCRIPTION
	FLUSHING WATER SUPPLY (FWS)
	DOMESTIC WATER SUPPLY (DWS)
	RAIN WATER PIPE(RWP)
	110Ø SOIL PIPE(SP)
	63Ø VENT PIPE(VP)
	75Ø WASTE PIPE(WP)
	65Ø FLUSHING WATER SUPPLY PRM LINE(FWS)
	65Ø DOMESTIC WATER SUPPLY PRM LINE (DWS)
	ACCESS DOOR
	LANDING PLATFORM
	100MM SUNKEN + CORECUT REQUIRED
	300MM SUNK

	450MM SUNK
	KHURRA
	RAIN WATER PIPE (RWP)
	RIDGE LINE
	1:200 SLOPE
	DWS PIPE
	FWS PIPE
	65Ø FWS PRM LINE
	65Ø DWS PRM LINE
	BUTTERFLY/BALL VALVE (BFV/BV)
	Y- STARINER
	FLOW DIRECTION
	MOTORISED VALVE(MBV)

KEY PLAN

ORIENTATION

GEENERAL NOTES:

1. THIS DRAWING SHALL BE READ IN CONJUNCTION WITH ALL RELEVANT ARCHITECTURAL, STRUCTURAL AND OTHER SERVICES DRAWINGS.
2. ANY DISCREPANCY NOTICED SHALL BE BROUGHT TO THE ATTENTION OF THE CONSULTANTS AND RESOLVED PRIOR TO PROCUREMENT / EXECUTION OF WORKS.
3. ALL DIMENSIONS ARE IN MILLIMETERS AND ALL LEVELS ARE IN METERS UNLESS OTHERWISE INDICATED.
4. FOLLOW WRITTEN DIMENSIONS ONLY, DO NOT SCALE THE DRAWING.

REV. NO.	REVISION DESCRIPTION	DATE
R0	TENDER DRAWINGS	05.02.2025
R1	TENDER DRAWINGS	06.03.2025
R2		
R3		
R4		
R5		
R6		

PROJECT

NEW ACADEMIC BLOCK
Gnana Bharathi Main Rd, Teachers Colony, Naagarabhaavi, Bengaluru, Karnataka 560072

CLIENT

NATIONAL LAW SCHOOL OF INDIA UNIVERSITY
Gnana Bharathi Main Rd, Teachers Colony,
Naagarabhaavi, Bengaluru,
Karnataka 560072

STRUCTURAL CONSULTANTS:

RAYS CONSULTING ENGINEERS
#30, 1st Main, 6th Cross,
UAS layout, Sanjay Nagar,
Bangalore – 560094

ARCHITECT

HUNDREDHANDS
9/2, Madras Bank Road,
Shanthala Nagar, Ashok Nagar,
Bengaluru,
Karnataka 560001

MEPF AND IBMS CONSULTANTS

LEAD Eco' Friendly Solutions

LEAD CONSULTANCY & ENGINEERING SERVICES (INDIA) Pvt.Ltd.
No.2729, 1st FLOOR, 80 FEET ROAD
INDIRA NAGAR III STAGE, BENGALURU-560038, KARNATAKA,
Phone: +91 80 42980111, Web:lcsind.org
India: Bengaluru| Mumbai | Pune| Gurgaon| Chennai| Hyderabad| Kolkata

DRAWING TITLE

FIRST FLOOR PHE LAYOUT

DRAWN BY	KGM	DRAWING NUMBER	SCALE	1:100
CHECKED	MANJU	LCES-NLS-PHE-1F-03	SHEET SIZE	A2
APPROVED	VM	REVISION-R1	DATE	06.03.2025

DRAWING ISSUED FOR

TENDER DRAWINGS

© THIS DRAWING IS SOLE PROPERTY OF LEAD CONSULTANCY
USE OF THIS DRAWING FOR ANY PURPOSE OTHER THAN THAT MENTIONED TO BE DONE ONLY AFTER THEIR PRIOR APPROVAL