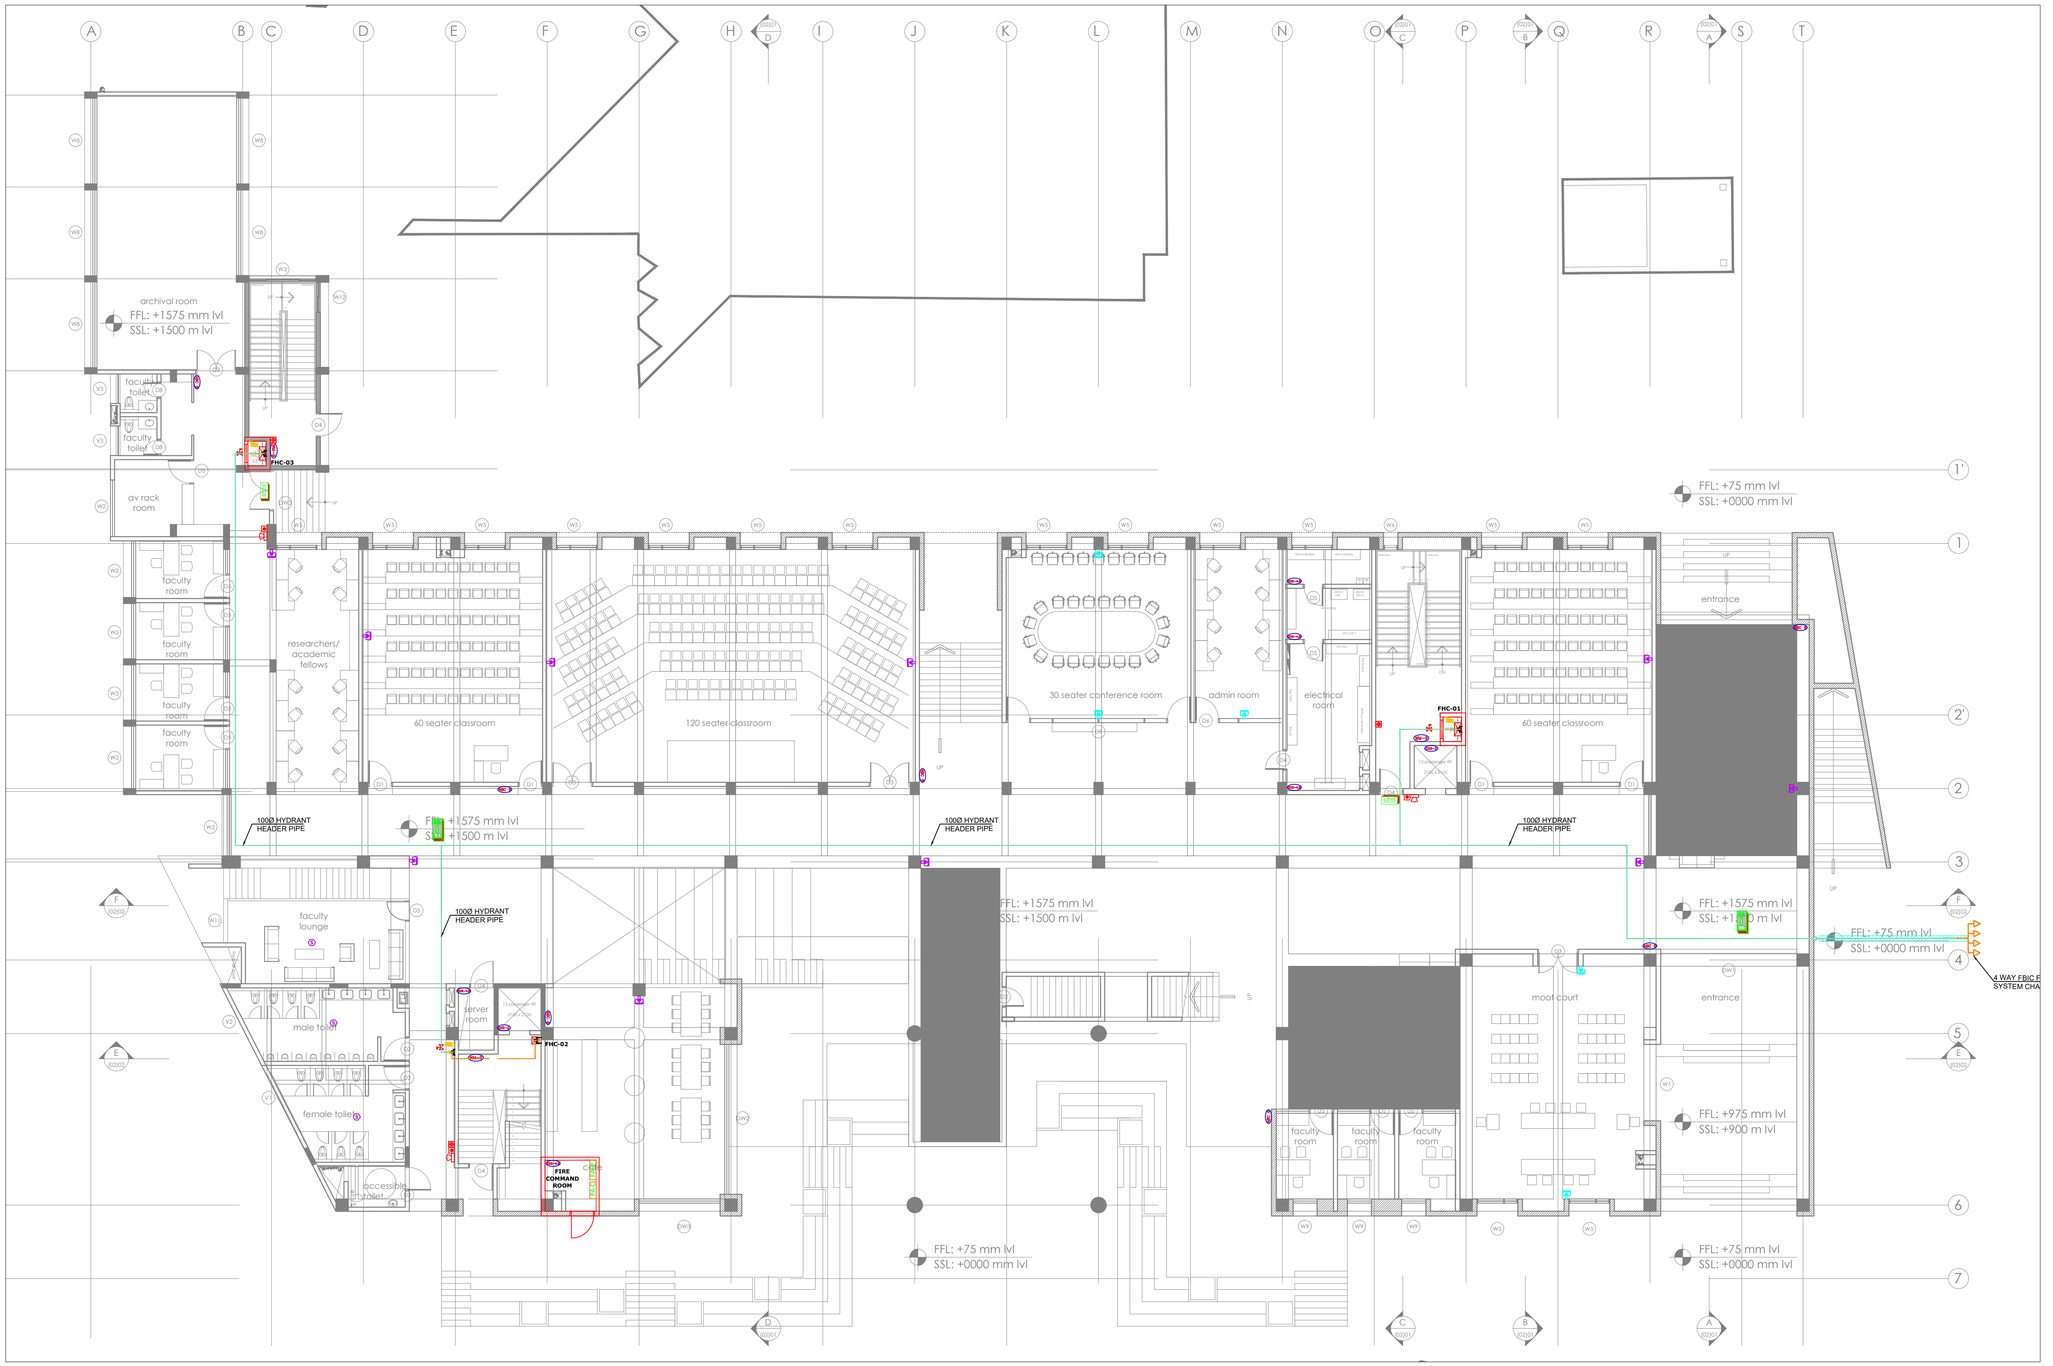

FIRE SYSTEM LEGEND	
SYMBOL	DESCRIPTION
	100Ø HYDRANT DOWN COMER PIPE
	HOSE REEL DRUM
	INTERNAL LANDING VALVE
	MANUAL CALL POINT
	HOOTER WALL MOUNT TYPE
	TALK BACK
	PA SPEAKER 6W CEILING MOUNT
	PA CABINET SPEAKER 10W
	PA CABINET SPEAKER 6W
ABC 9	'ABC' TYPE EXTINGUISHER 6-KG
CO2 2	C02 TYPE EXTINGUISHER 2KG
CO2 4.5	C02 TYPE EXTINGUISHER 4.5KG
WM 3	WATER MIST TYPE EXTINGUISHER (4KG)
FIRE EXIT	SELF GLOW TYPE FIRE EXIT SIGNAGES (ABOVE DOOR)
	BATTERY OPERATED EMERGENCY EXIT SIGNAGES
FACP	FIRE ALARM CONTROL PANEL
PA C	PA CONSOLE

KEY PLAN

ORIENTATION

GEENERAL NOTES:

1. THIS DRAWING SHALL BE READ IN CONJUNCTION WITH ALL RELEVANT ARCHITECTURAL, STRUCTURAL AND OTHER SERVICES DRAWINGS.
2. ANY DISCREPANCY NOTICED SHALL BE BROUGHT TO THE ATTENTION OF THE CONSULTANTS AND RESOLVED PRIOR TO PROCUREMENT / EXECUTION OF WORKS.
3. ALL DIMENSIONS ARE IN MILLIMETERS AND ALL LEVELS ARE IN METERS UNLESS OTHERWISE INDICATED.
4. FOLLOW WRITTEN DIMENSIONS ONLY, DO NOT SCALE THE DRAWING.

REV. NO.	REVISION DESCRIPTION	DATE
R0	ISSUED FOR TENDER	07.02.2025
R1	REVISED AS PER ARCH DRAWINGS & SCHEME	05.03.2025
R2		
R3		
R4		
R5		
R6		

PROJECT

JSW ACADEMIC BLOCK - NLSIU

NEW ACADEMIC BLOCK Gnana Bharathi Main Rd, Teachers Colony, Naagarabhaavi, Bengaluru, Karnataka 560072

CLIENT

NATIONAL LAW SCHOOL OF INDIA UNIVERSITY

Gnana Bharathi Main Rd, Teachers Colony, Naagarabhaavi, Bengaluru, Karnataka 560072

ARCHITECT

HUNDREDHANDS

9/2, Madras Bank Road, Shanthala Nagar, Ashok Nagar,Bengaluru, Karnataka 560001

STRUCTURAL

RAYS CONSULTING ENGINEERS

#30, 1st Main, 6th Cross, UAS layout, Sanjay Nagar, Bangalore – 560094

MEPF AND IBMS CONSULTANTS

LEAD Eco Friendly Solutions

LEAD CONSULTANCY & ENGINEERING SERVICES (INDIA) Pvt.Ltd.

No.2729, 1st, FLOOR, 80 FEET ROAD
INDIRA NAGAR III STAGE, BENGALURU-560038, KARNATAKA,
Phone: +91 80 42980111, Web:lcsind.org
India: Bengaluru| Mumbai | Pune| Gurgaon| Chennai| Hyderabad| Kolkata

DRAWING TITLE

GROUND FLOOR FIRE PROTECTION SYSTEM LAYOUT

DRAWN BY	YTM	DRAWING NUMBER	SCALE	1:150
CHECKED	YTM	LCES-NLS-FPS-GF-02	SHEET SIZE	A1
APPROVED	SURESH	REVISION - R1	DATE	05.03.2025

DRAWING ISSUED FOR

TENDER

© THIS DRAWING IS SOLE PROPERTY OF **LEAD CONSULTANCY** USE OF THIS DRAWING FOR ANY PURPOSE OTHER THAN THAT MENTIONED TO BE DONE ONLY AFTER THEIR PRIOR APPROVAL.